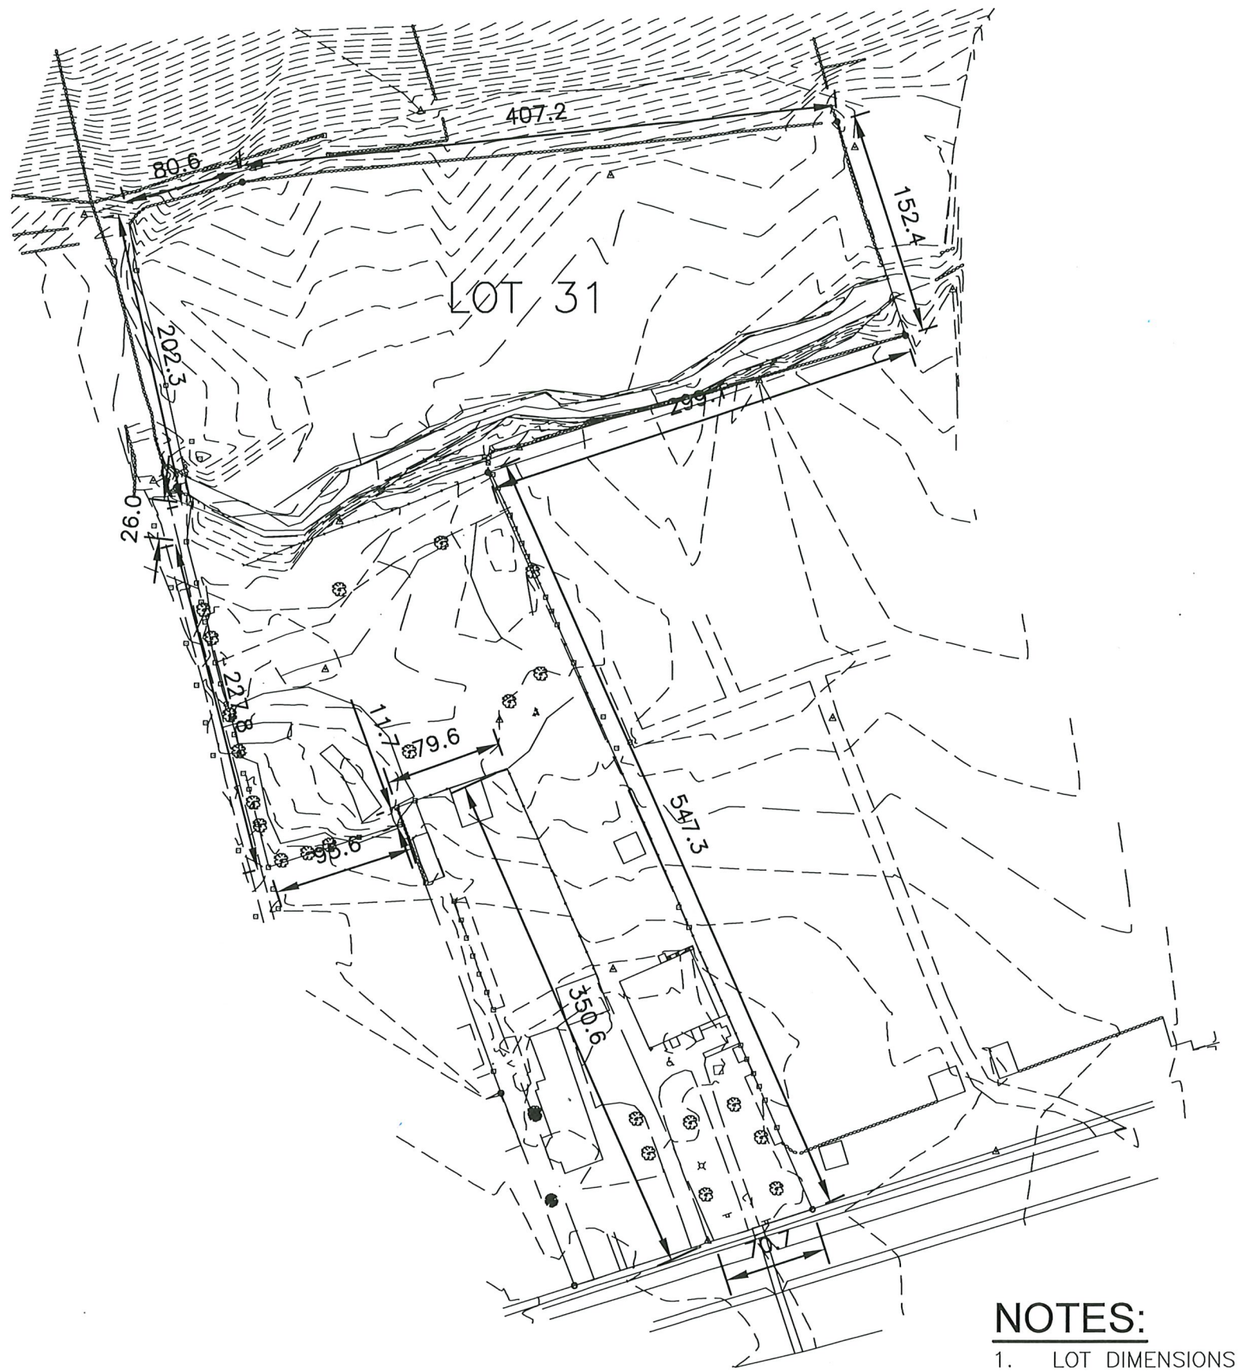

100' 0 50' 100'

(IN FEET)

NOTES:

1. LOT DIMENSIONS ARE BASED ON INFORMATION PROVIDED BY DANIEL SURVEY, PC.

DUFRESNE GROUP
CONSULTING ENGINEERS
Suite 200, 56 Main Street
Springfield, Vermont 05156
Tel: (802) 674-2904 Fax: (802) 674-2913
E-mail: info@dufresnegroup.com
Home page: www.dufresnegroup.com

Project #	7121004
Project Mgr.	NRJ
Design	NRJ
Drawn	MCB
Checked by	NRJ
Date	MARCH 2021
Scale	AS SHOWN
Approved by	NRJ

THE DRAWINGS FOR THIS PROJECT SHALL NOT BE REUSED OR ALTERED IN ANY WAY WITHOUT THE WRITTEN APPROVAL AND AUTHORITY OF DUFRESNE GROUP ANY REVISIONS SHALL BE MADE BY THE ENGINEER.
DUFRESNE GROUP ©

BROOKSIDE CEMETERY TRAIL

BROOKSIDE CEMETERY LOT DIMENSIONS

CHESTER, VERMONT

FIG 1

DWG. NO. prsite.dwg

SHEET 1 OF 1

FILE: P:\Chester VT\7121004 Brookside Cem Permit\CAD\xref\prsite.dwg Apr 14, 2021 - 11:37am

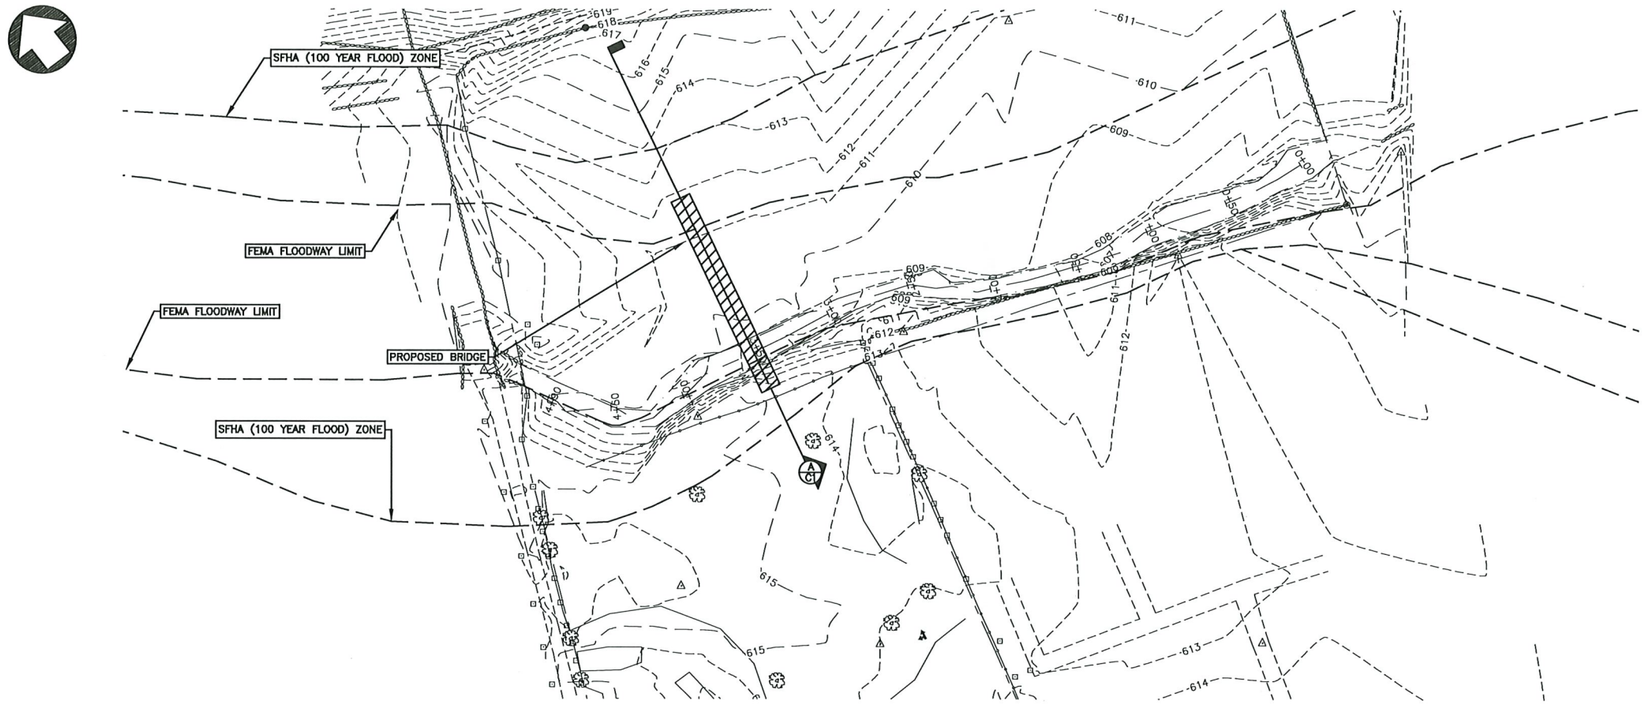

PROPOSED BRIDGE PLAN
SCALE: 1"=40'

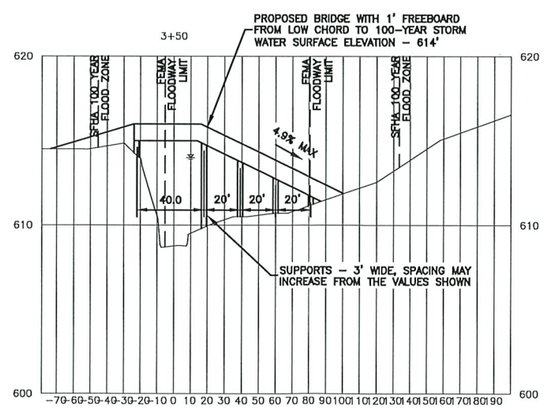

PROPOSED BRIDGE SECTION A
SCALE: H– 1"=40'
V– 1"=4'

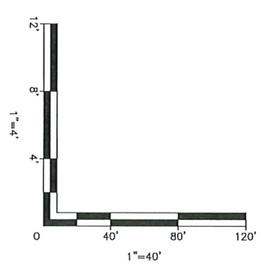

NOTES:

1. THE PROPOSED BRIDGE CONCEPT IS SHOWN FOR HYDRAULIC MODELING PURPOSES ONLY. THIS DRAWING DOES NOT PROVIDE DESIGN REQUIREMENTS FOR THE BRIDGE STRUCTURE OR ADA COMPLIANCE.

DUFRESNE GROUP
CONSULTING ENGINEERS
Suite 200, 56 Main Street
Springfield, Vermont 05156
E-mail: info@dufresnegroup.com
Web: www.dufresnegroup.com
• • •
Springfield, VT • Tel: (802) 674-2904 Fax: (802) 674-2913
Barre, VT • Tel: (802) 479-3698
St. Johnsbury, VT • Tel: (802) 748-8605
Manchester, VT • Tel: (802) 768-8291
• • •
Dufresne Group is owned by Dufresne & Associates, PC

REVISIONS

DATE	COMMENTS	BY

THIS DRAWING SHALL NOT BE REUSED OR ALTERED IN ANY WAY WITHOUT THE WRITTEN APPROVAL AND AUTHORITY OF DUFRESNE GROUP. ANY REUSE BY OTHERS SHALL BE MADE BY DUFRESNE GROUP @

BROOKSIDE CEMETERY TRAIL

PROPOSED BRIDGE PLAN AND SECTION

CHESTER, VERMONT

Project #	7121004
Project Mgr.	NRJ
Design by	NRJ
Drawn by	MCB
Reviewed by	NRJ
Approved by	NRJ
Date	MARCH 2, 2021
Scale	AS SHOWN

FIG 2

SHEET 1 OF 1

FILE: P:\Chester VT\7121004 Brookside Cem Permit\CAD\Grnd\prelim.dwg Mar 12, 2021 - 8:27am